SCHEDULE OF DOORS

SCHEDULE OF DOOR Scale 1:50M

No.OF DOOR	DESIGNATION	HEIGHT	WIDTH	TRANSOM	No.OF SET	SILL HEIGHT	REMARKS
D1	ONE PANEL	2100mm	900mm	NONE	4	NONE	ONE PANEL WOOD DOOR W/ CLEAR GLASS AS WELL ALUMINUM FRAME
D2	ONE PANEL	2100mm	900mm	NONE	3	NONE	ONE PANEL WOODEN WOOD DOOR W/ AN 25 X 9" WOODEN JAMB

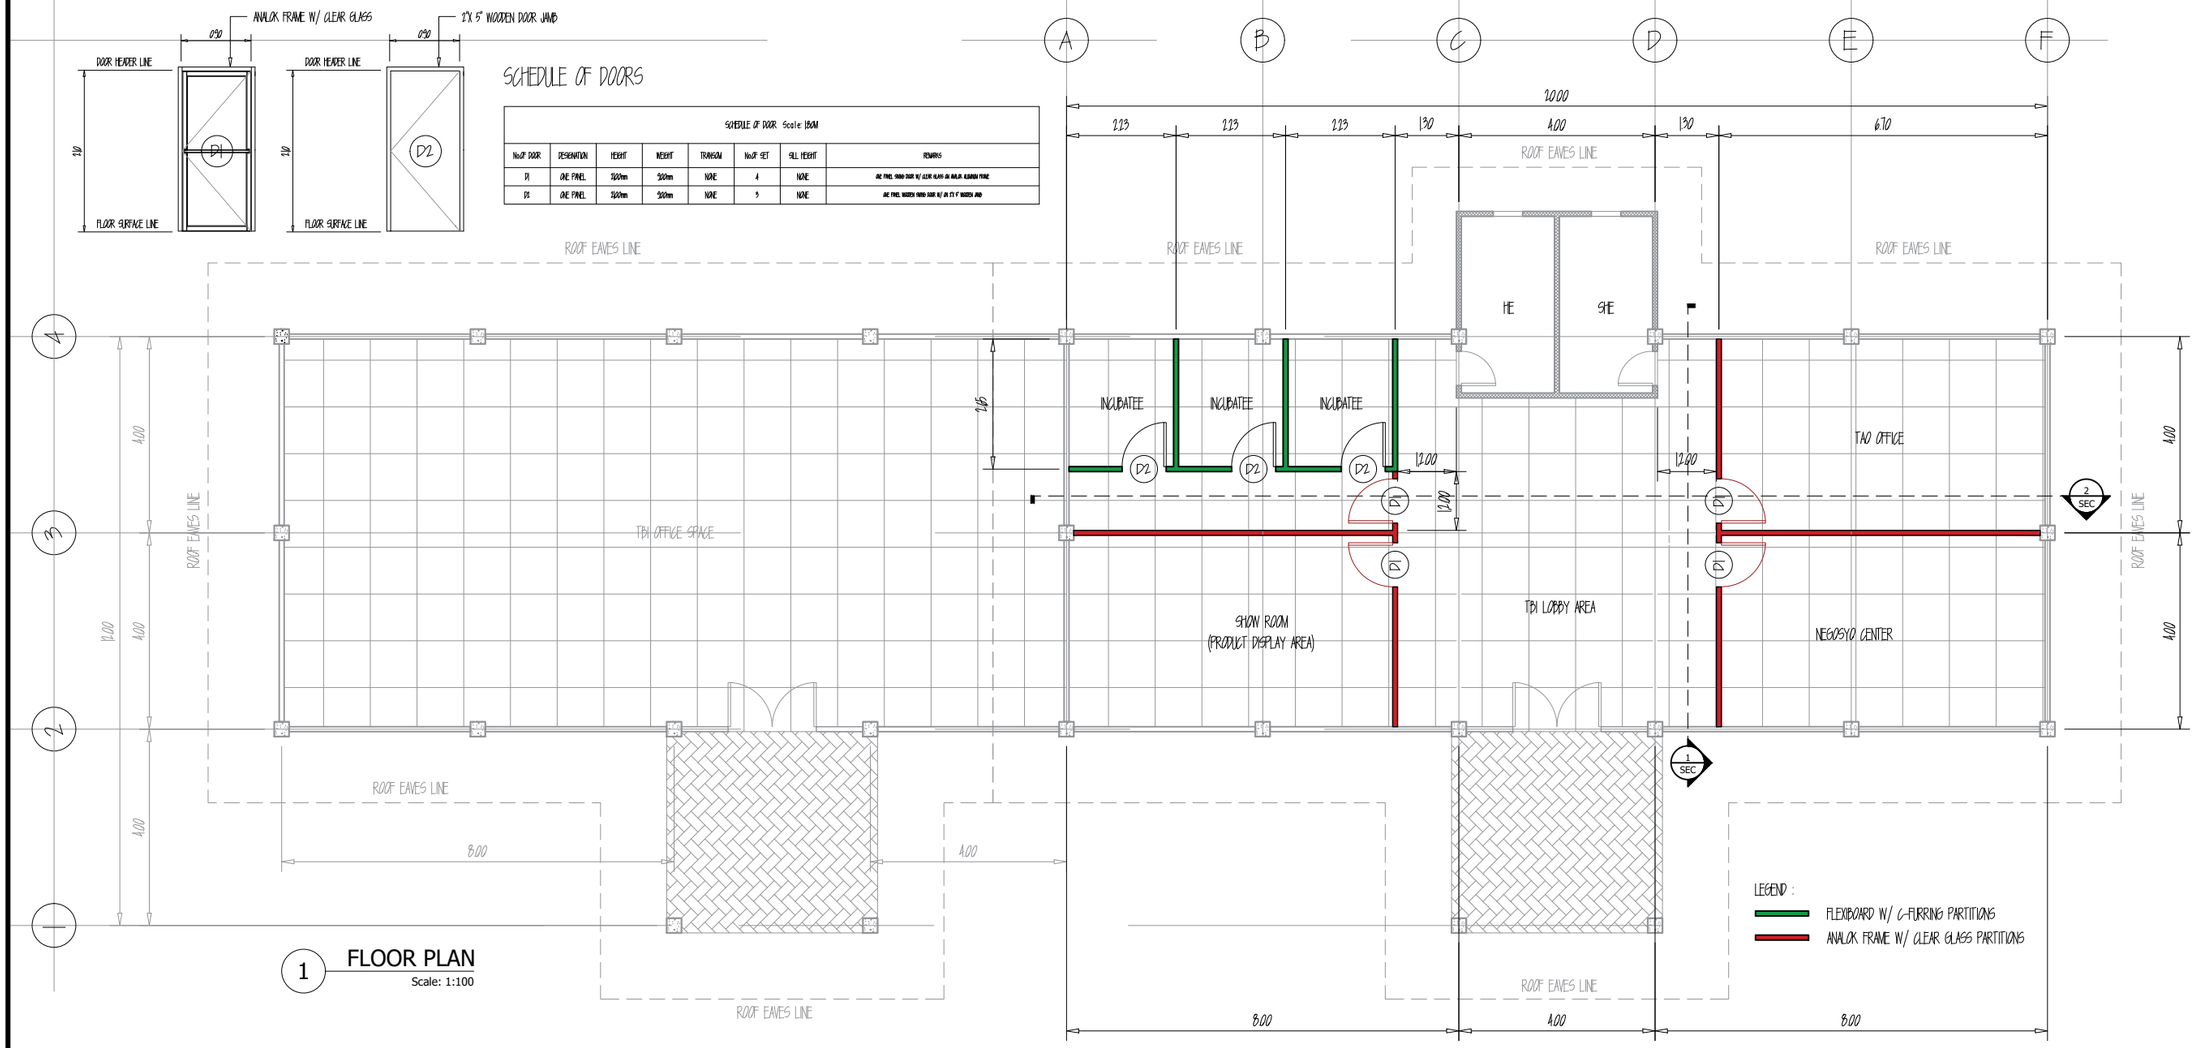

1 FLOOR PLAN
Scale: 1:100

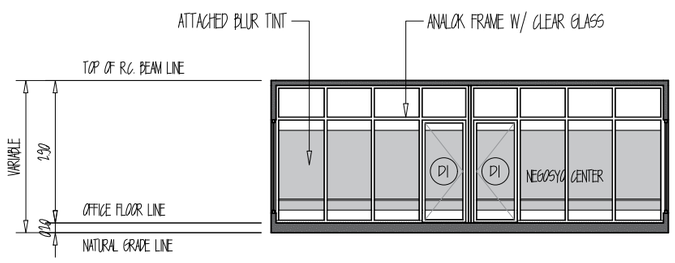

2 SECTION/ELEVATION - 1
Scale: 1:100

3 SECTION/ELEVATION - 2
Scale: 1:100

VISAYAS STATE UNIVERSITY	TIN :	Approved by :	NOTE: THESE DRAWINGS AND SPECIFICATIONS ARE OWNED EXCLUSIVELY BY, AND REMAIN THE INTELLECTUAL PROPERTY AND DOCUMENTS OF ARCHITECT. REPRODUCTION OR REUSE FOR ANOTHER PURPOSE, WHICH WAS NOT INTENDED BY ARCHITECT, IS NOT ALLOWED. THE DRAWINGS, OR ANY PORTION THEREOF, MAY NOT BE COPIED OR USED FOR ANY PURPOSE OTHER THAN THE PROJECT FOR WHICH THEY WERE PREPARED, WITHOUT THE WRITTEN CONSENT OF ARCHITECT. ANY VIOLATION WILL BE PROSECUTED.	Project Title :	Checked by :	Conformed by :	Approved by :	Sheet Content :	Concept by :	A2	02
	PRC :			TECHNOMART BUILDING	Engr. MARIO LILIO P. VALENZONA	Dr. REMBERTO A. PATINDOL	Dr. EDGARDO E. TULIN	Floor Plan Section/Elevation	AutoCAD by :		
	PTR :								Date Started :	SHEET NO.	
	Date :								Date Finished :	02	02
	Place :			Location : VSU Main Campus, Baybay City, Leyte Philippines	DIRECTOR, FPDO	VP OF ADMINISTRATIVE OF FINANCE	VSU PRESIDENT		Place :		